


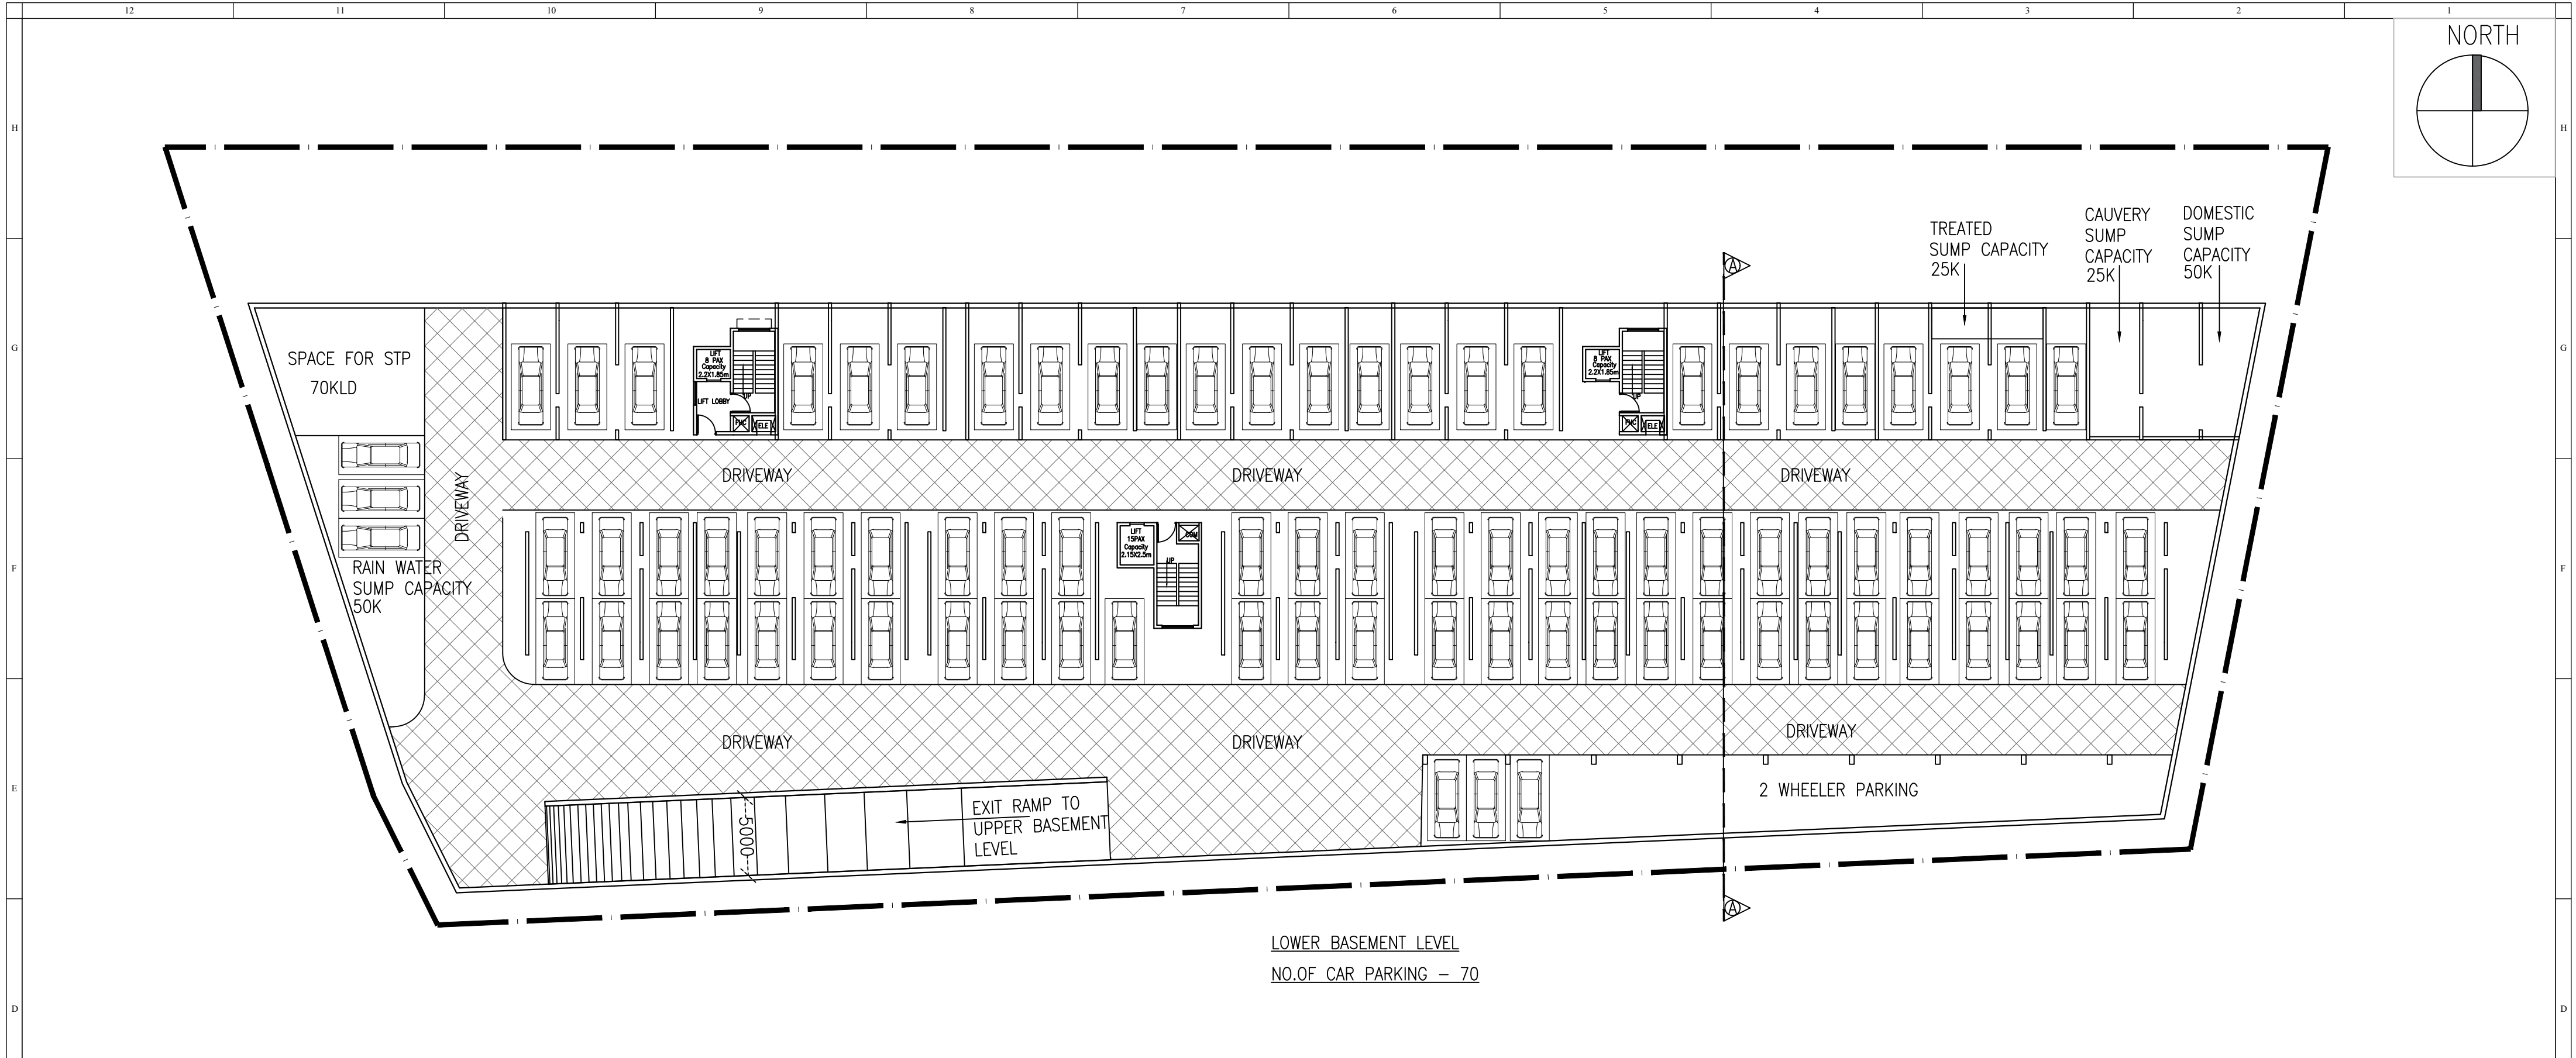

LOWER BASEMENT FLOOR PLAN

NOTE : FOR DETAILED SPECIFICATIONS REFER TENDER DOCUMENT

FOR TENDER PURPOSE

AUTHORIZED CLIENT:



BANGALORE DEVELOPMENT AUTHORITY
OFFICE OF THE EXECUTIVE ENGINEER
T.CHOWDAIAH ROAD, KUMARAPARK WEST,
BENGALURU – 560020

PROJECT TITLE:

PROPOSED CONSTRUCTION OF 2 BHK
HOUSING PROJECT AT KENCHANAPURA , SY NO 02, PART-D
KENCHANAPURA BANGALORE

DRAWING TITLE:

LOWER BASEMENT FLOOR PLAN

SCALE-1:400	SIZE-A3	DATE: 15/04/2025
DRAWING NUMBER		REV
A-02		TO